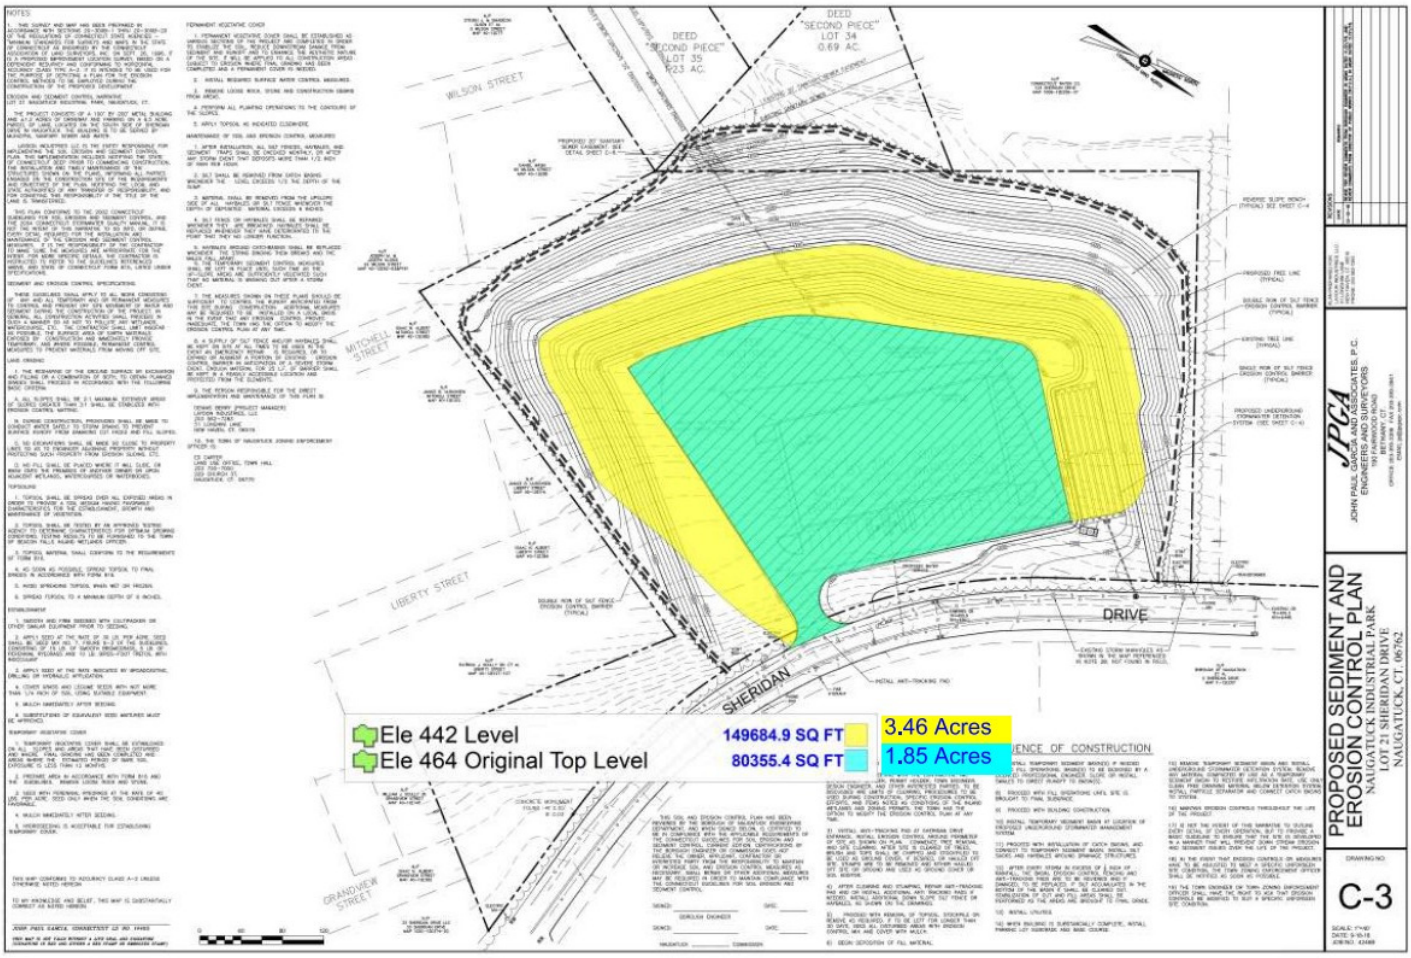
Ele 442 Level
149684.9 SQ FT
3.46 Acres
Ele 464 Original Top Level
80355.4 SQ FT
1.85 Acres
WILSON STREET
LIBERTY STREET
MITCHELL STREET
GRANDVIEW STREET
SHERIDAN
DRIVE
DEED "SECOND PIECE" LOT 34 0.69 AC.
DEED "SECOND PIECE" LOT 35 1.23 AC.
PROPOSED SEDIMENT AND EROSION CONTROL PLAN
NAUGATUCK INDUSTRIAL PARK
LOT 21 SHERIDAN DRIVE
NAUGATUCK, CT. 06762
JPGA
JOHN PAUL GARCIA AND ASSOCIATES, P.C.
ENGINEERS AND SURVEYORS
DRAWING NO.
C-3