ORANGE TOWN CLERK'S OFFICE
01 AUG 17 PM 1:07

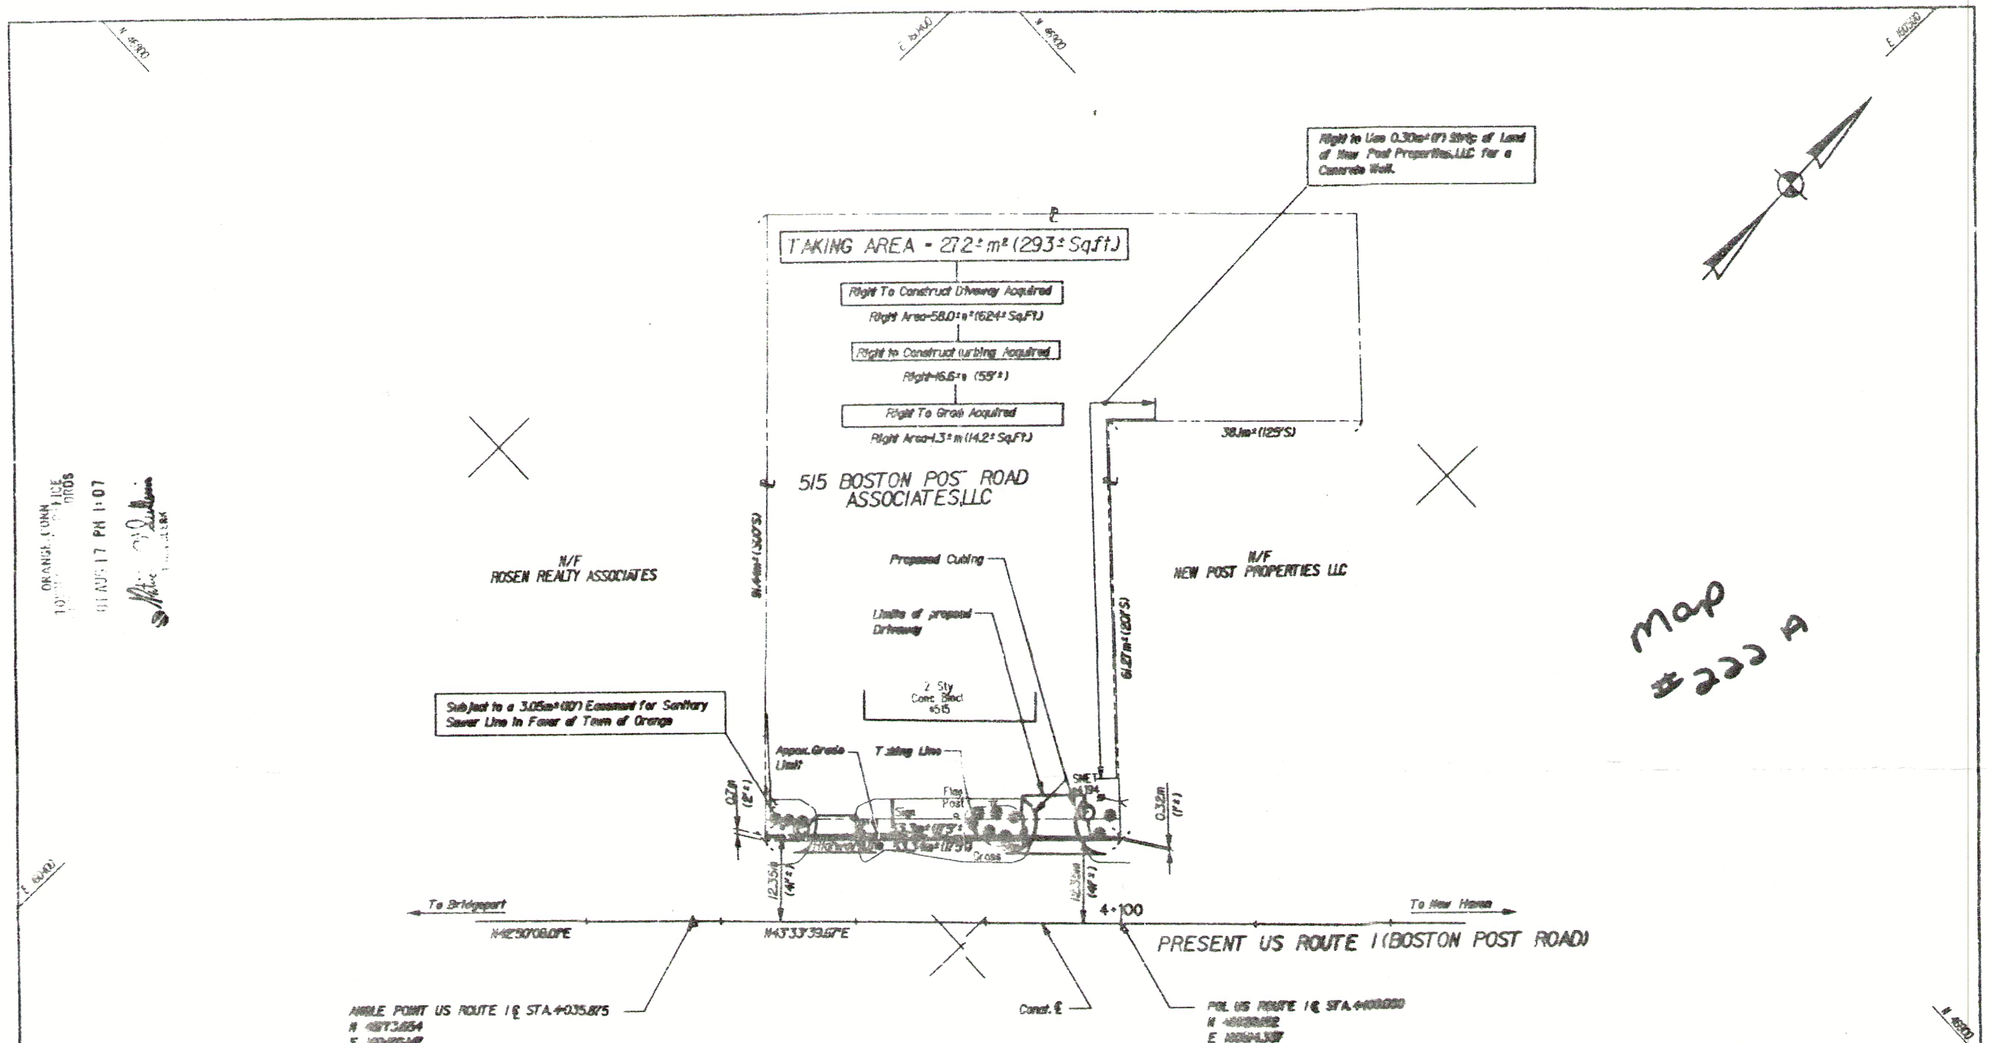

Map #222 A

SCALE IN METERS
SCALE 1:500
10 0 10 20 30 40
1 Meter = 3.28083333 U.S. Survey Feet

References:
1. Topography provided by Conn.D.O.T. District 3 Surveys dated June 1998 titled "State of Connecticut Department Of Transportation, From Orange Town Line Easterly To Dogburn Lane, In Town Of Orange Project No.170-137S, Plan/Profile Map"
2. Field traverse F73-231-02 "A,B,C".
3. 100 meter grid based on NAD 27.
4. Vertical datum based on NGVD 29.
5. This search done by State of Connecticut Department of Transportation.

DRAWN BY MJM DATE 8-9-01
CHECKED BY WSA DATE 8-9-01
APPR. BY SCG DATE 8-13-01

Notes:
1. This survey has been prepared in accordance with the Regulations Of Connecticut State Agencies, Sections 20-300b-1 through 20-300b-20, the Minimum Standards For Surveys And Maps In The State of Connecticut as adopted by the Connecticut Association of Land Surveyors, Inc. on September 26, 1996.
The type of survey is a Right of Way Survey and is intended to depict the limits of property transaction for the project referenced hereon.
The base line from which this property transaction is referenced conforms to Class A-2 horizontal accuracy.
2. The features depicted hereon are the result of the general location survey for the project, or as may be referenced hereon.
3. The property and street lines depicted have been compiled from various sources and are not to be construed as necessarily being obtained as the result of a field survey, nor do they represent a property/boundary opinion.

FIELD LINE PHOTOGRAPHIC
Connecticut Photo Blue, Inc.
741 Main Street
Bridgeport, CT 06604

TO THE BEST OF MY KNOWLEDGE AND BELIEF THIS MAP IS CORRECTLY AND ACCURATELY COMPILED AND PLOTTED HEREON.
Gerald C. Serletz
RLS • 11068

DATE	REVISION	BY
6-12-98	Revise Taper	T.J.O.
1-2-01	Revise Property Owner's Names	T.J.O.

TOWN NO. 106
PROJECT NO. 108
SERIAL NO. 14
SHEET 1 OF 1

GERALD C. SERLETZ, P.E. L.S.
TITLE SENIOR V.P.
DATE 6-19-01

FAP NO. MGS-1(230) RIGHT OF WAY SURVEY

TOWN OF ORANGE
MAP SHOWING LAND ACQUIRED FROM
515 BOSTON POST ROAD ASSOCIATES, LLC
BY
THE STATE OF CONNECTICUT
DEPARTMENT OF TRANSPORTATION
US ROUTE 1 OPERATIONAL LANES IMPROVEMENTS
SCALE 1cm = 5 m SEPTEMBER 1998
JAMES F. BYRNES, JR. P.E.
TRANSPORTATION CHIEF ENGINEER-BUREAU OF ENGINEERING AND HIGHWAY OPERATIONS

0 INCHES 1 2 3 4